


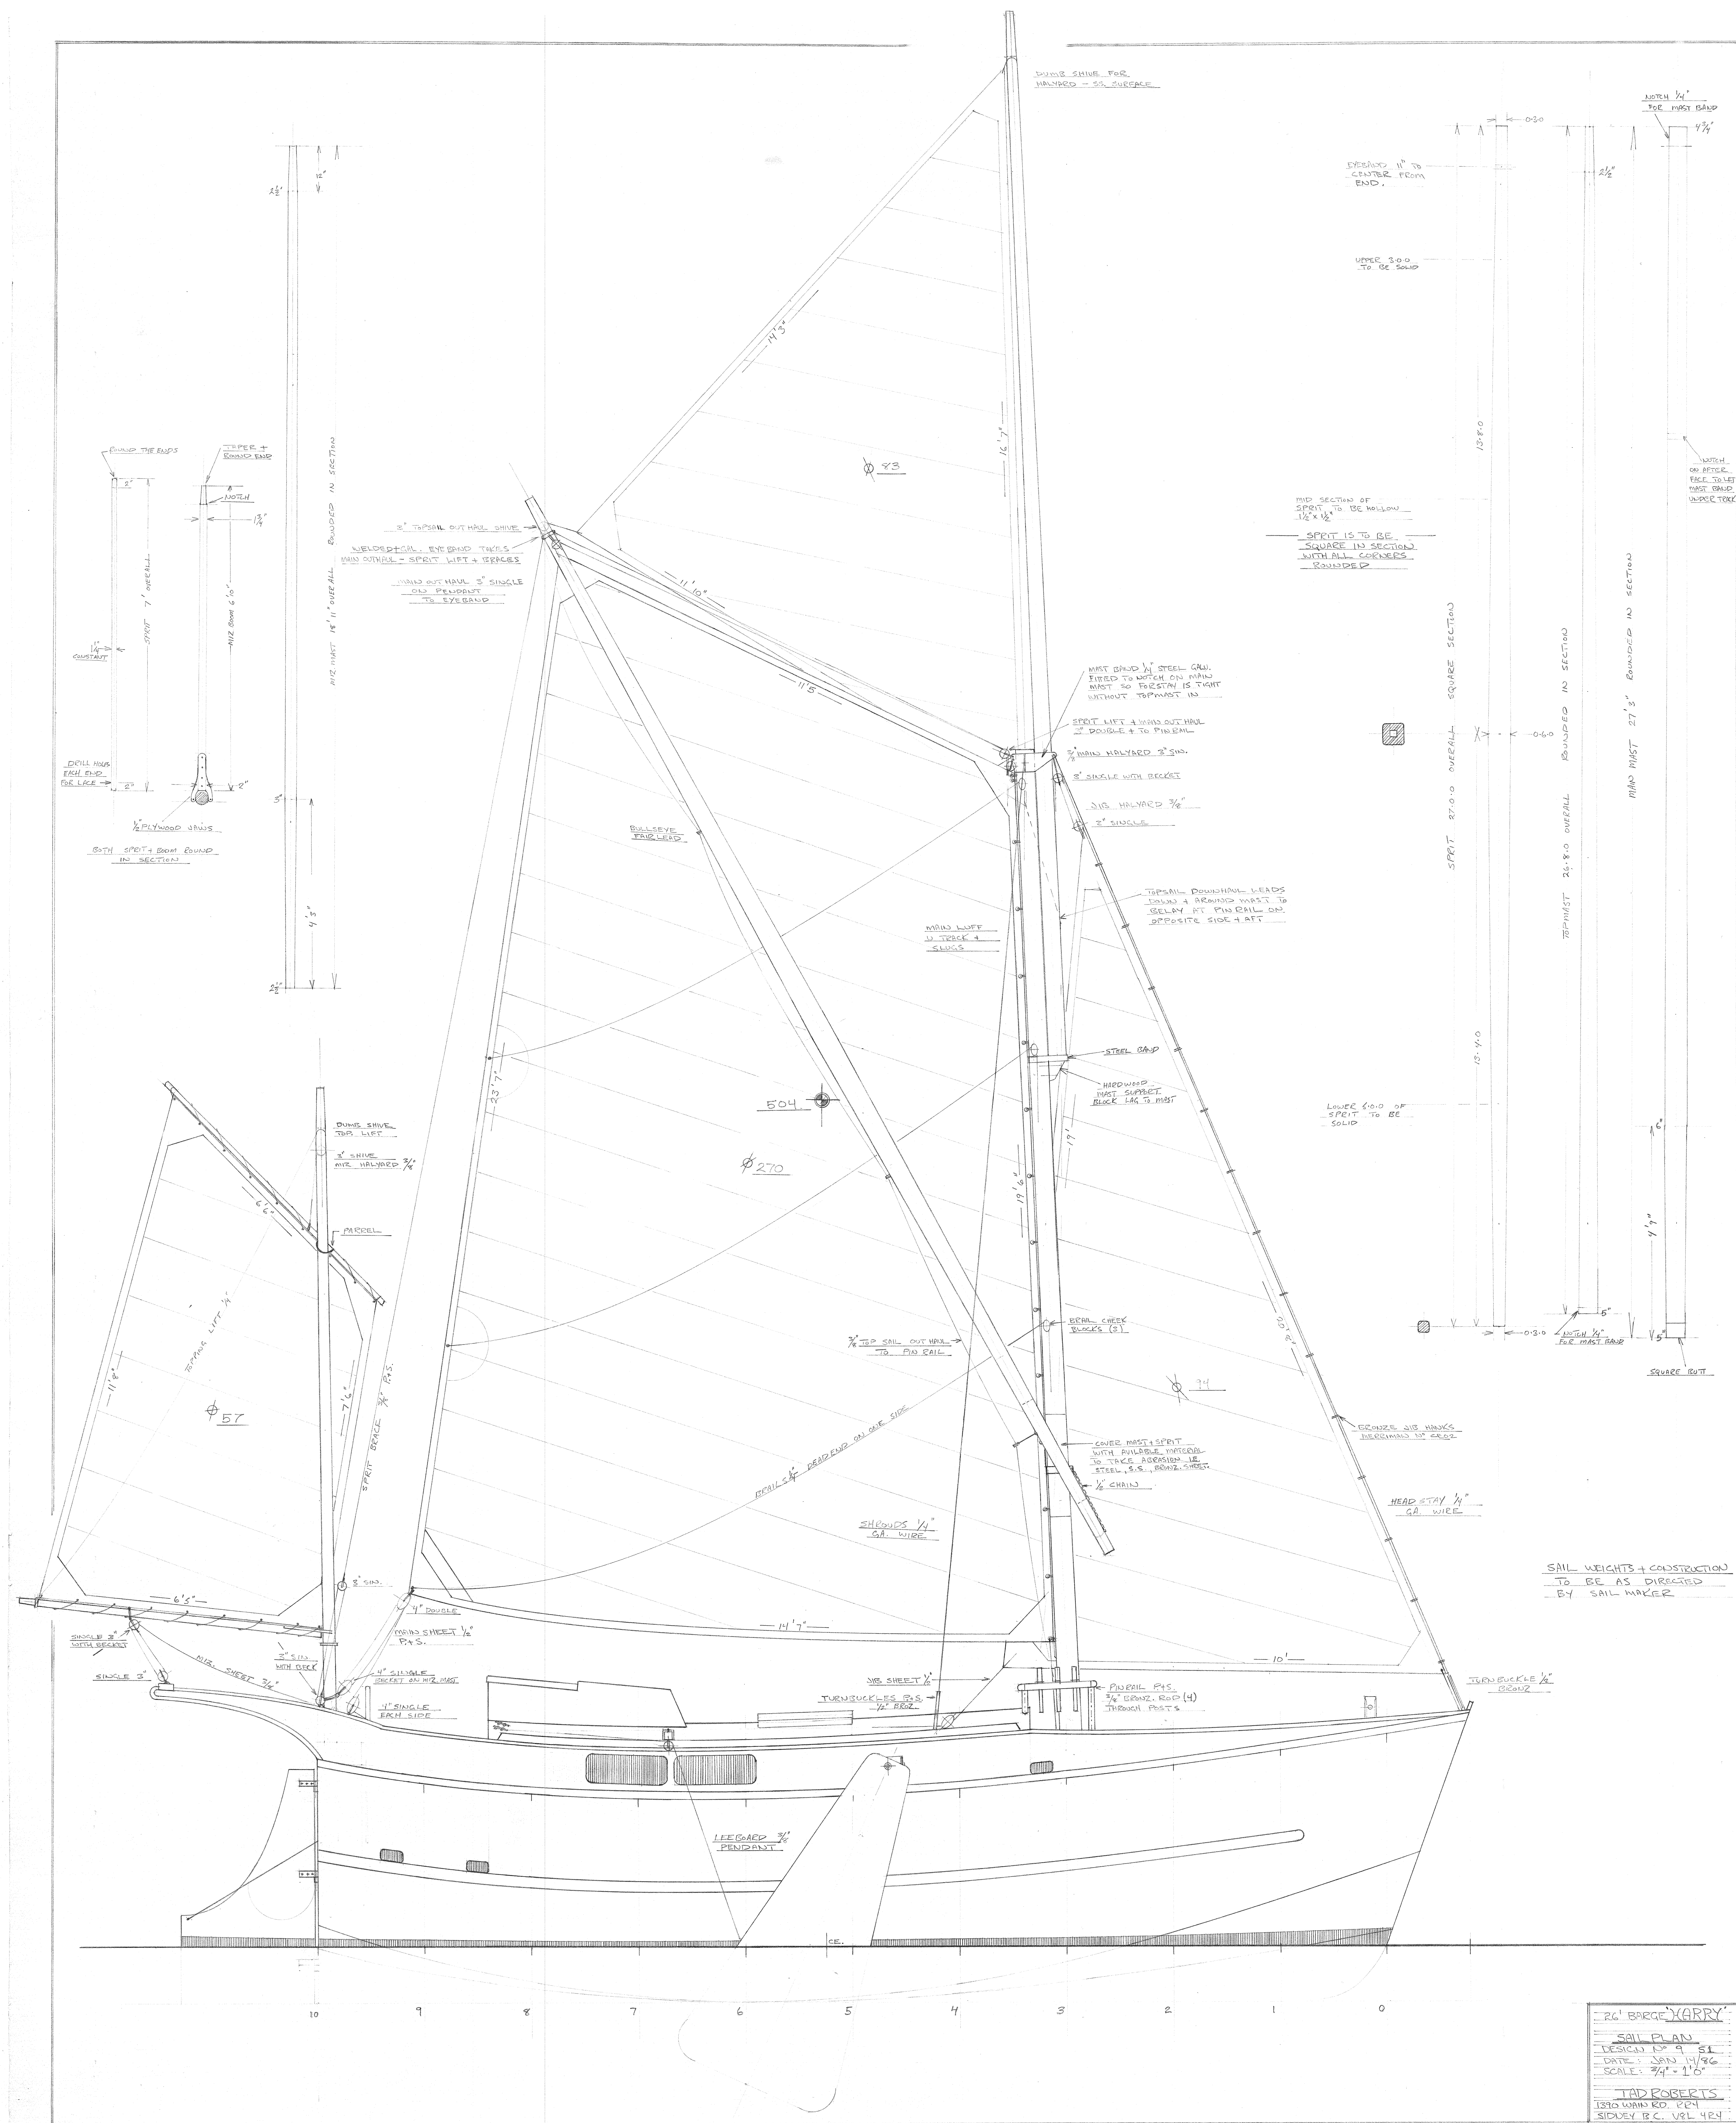

26' BARGE 'HARRY'  
SAIL PLAN  
DESIGN N° 9 51  
DATE: JAN 11/86  
SCALE: 3/4" = 1'0"  
TAD ROBERTS  
1396 WAIN RD. PP4  
SIDUEY B.C. V8L 4R4